Public Roads Div.	State Dist. No.	State Project No.	Federal Project No.	Fiscal Year	County	Sheet No.	Total Sheets
W. V.	2	S323 -12/4- 0.05	BR-0124 (003)D	2012	LOGAN		

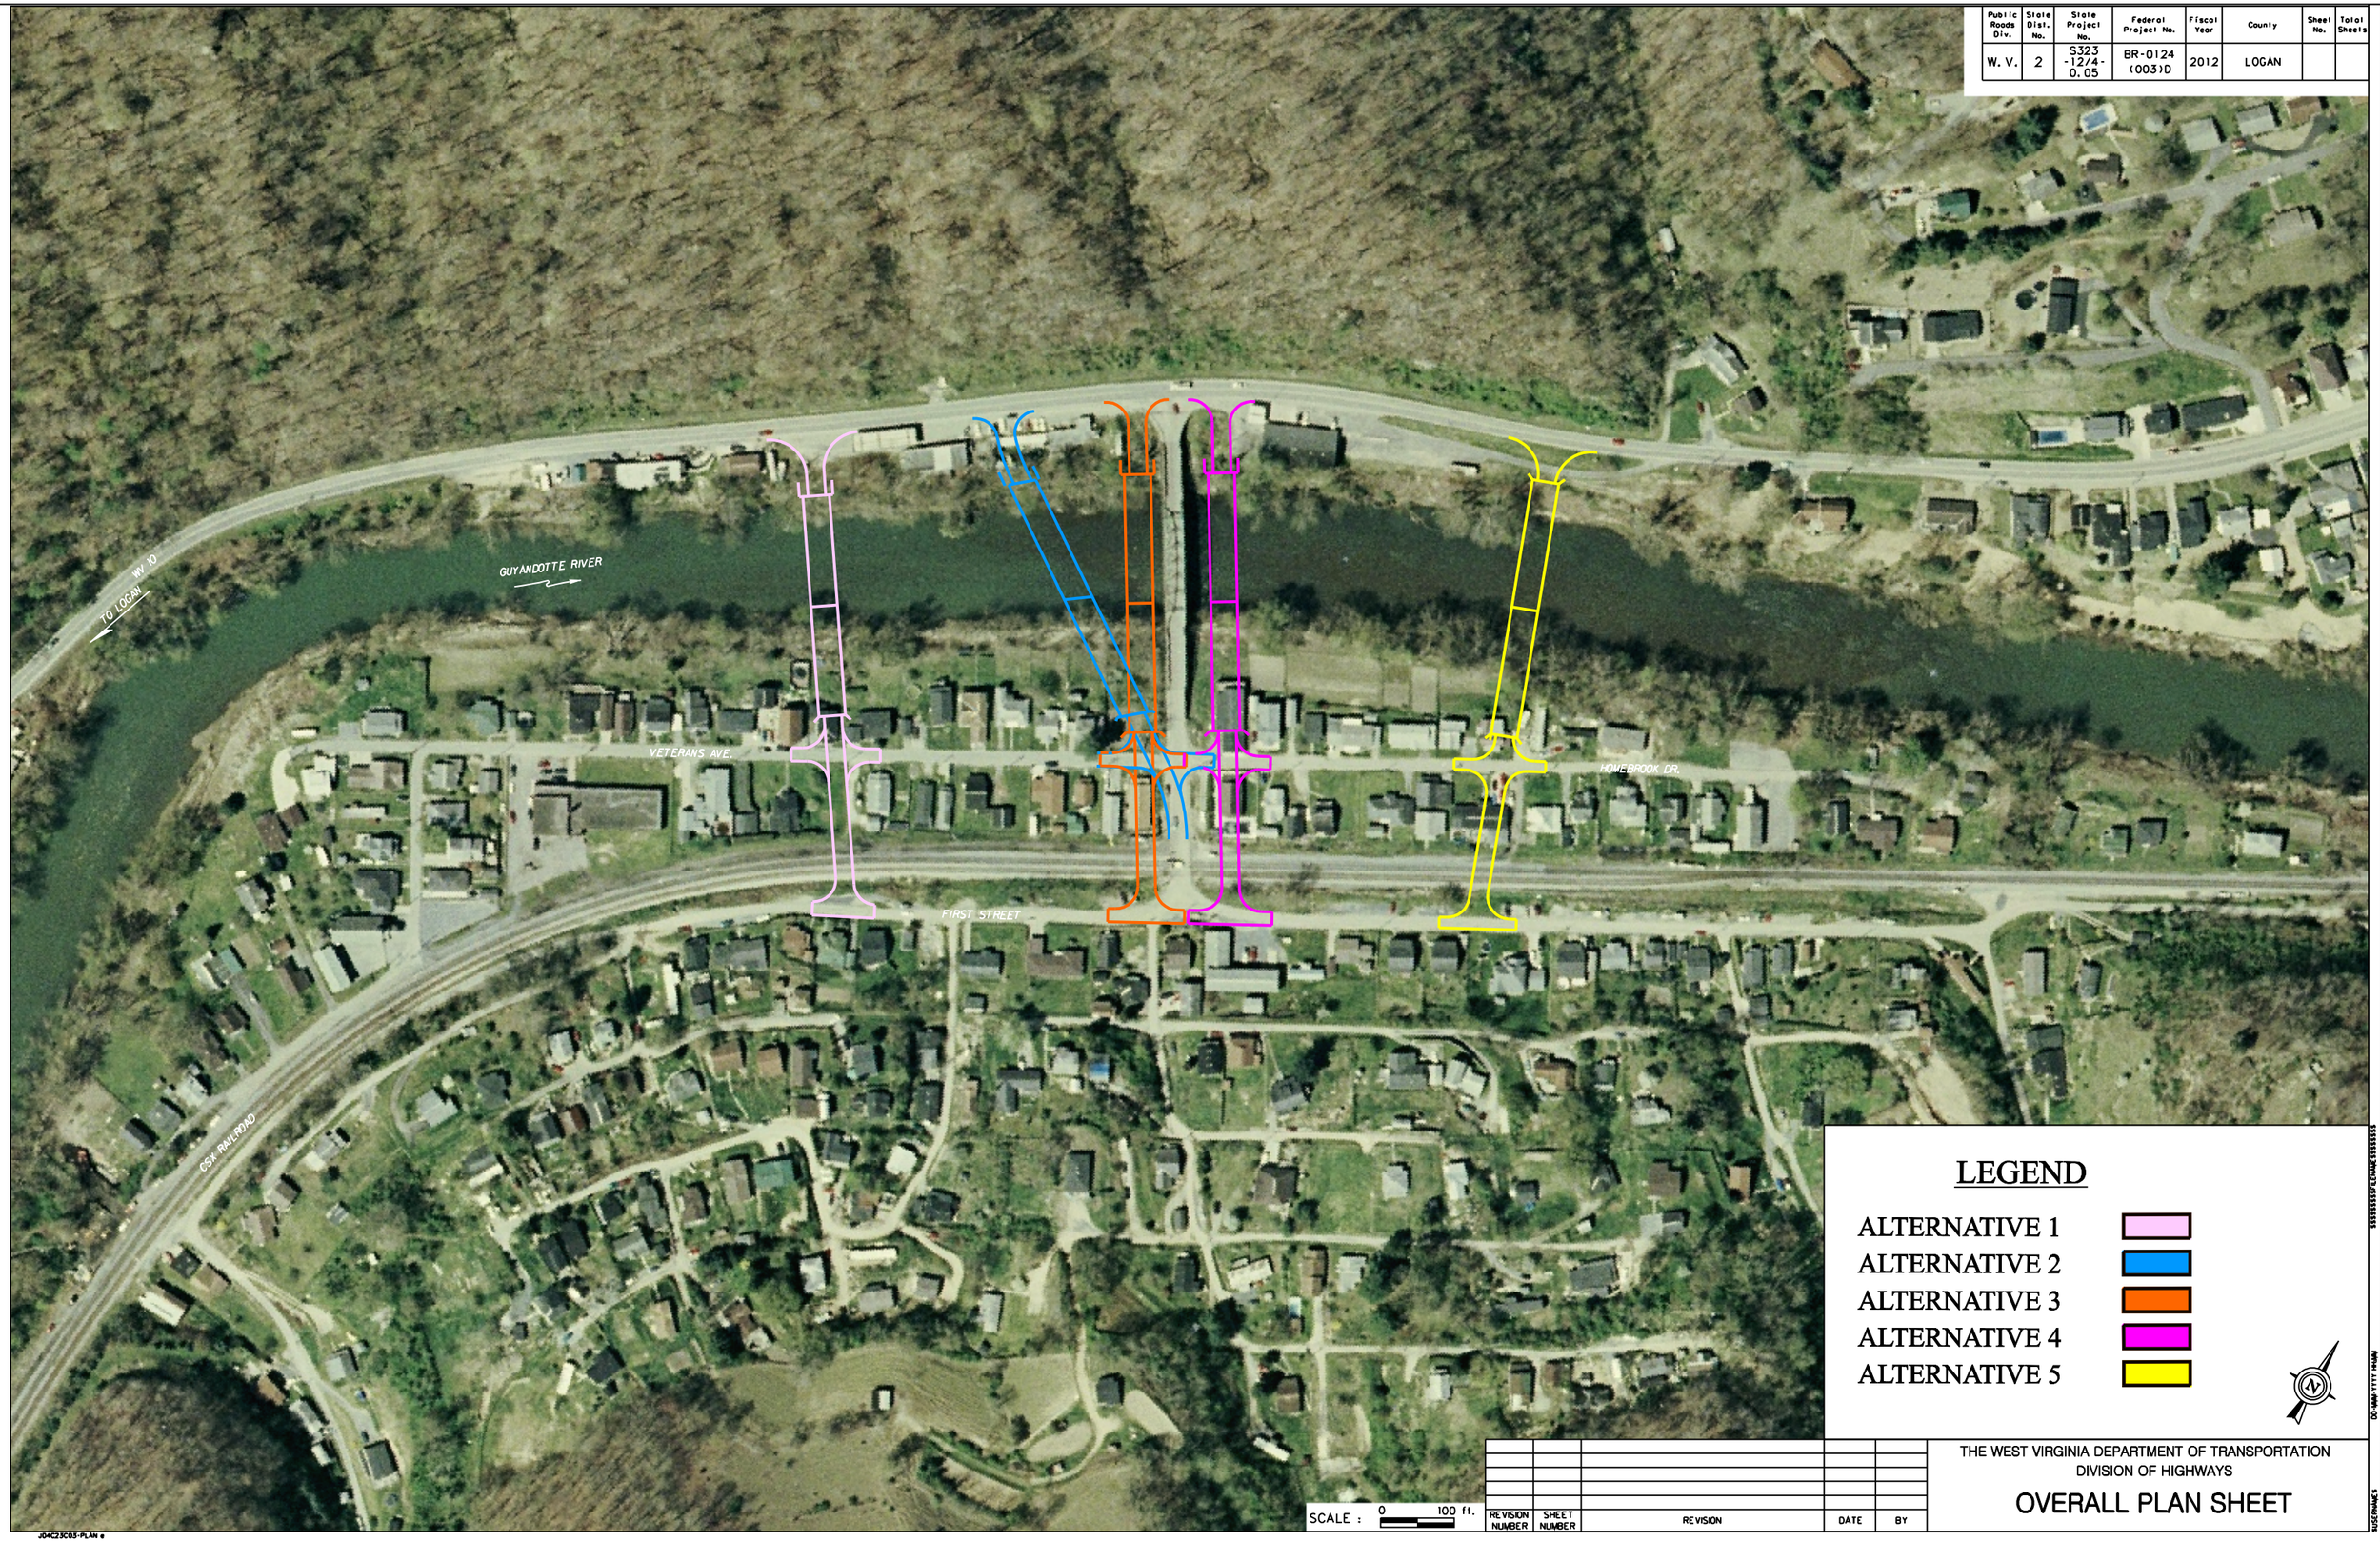

LEGEND

- ALTERNATIVE 1
- ALTERNATIVE 2
- ALTERNATIVE 3
- ALTERNATIVE 4
- ALTERNATIVE 5

SCALE : 0 100 ft.

REVISION NUMBER	SHEET NUMBER	REVISION	DATE	BY

THE WEST VIRGINIA DEPARTMENT OF TRANSPORTATION
DIVISION OF HIGHWAYS

OVERALL PLAN SHEET

J04CZ3C03-PLAN