Public Roads Div.	State Dist. No.	State Project No.	Federal Project No.	Fiscal Year	County	Sheet No.	Total Sheets
C.R.	01	X203-17/11-0.00	------- ------		BOONE	--	--

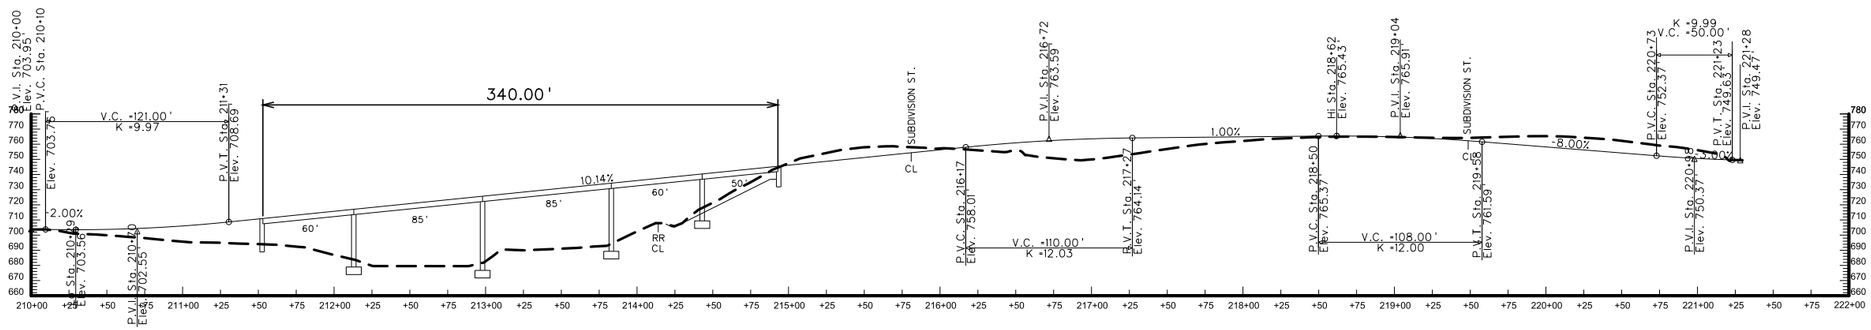

Assumptions: 25 ft hor. clearance to face of pier and 23.5 ft vert clearance from ground at RR
3.5 ft for beams and deck.

FIGURE 16

SCALE : 0 50 ft.

REVISION NUMBER	SHEET NUMBER	REVISION	DATE	BY

THE WEST VIRGINIA DEPARTMENT OF TRANSPORTATION
DIVISION OF HIGHWAYS

ALT#5A PROFILE SHEET

J04C23C03-PLAN e

CRS3936 STUDY FOLDERS\Boone\R0 OP Bridge\Roadway\proj\ALT5A_Grp2_R0\R0\Figures\Alt5A Profile.dgn 15-FEB-2012 10:49