Two lanes of Traffic will be maintained on Jefferson Road and Kanahwa Turnpike throughout the project with the exception of short term lane closures.

Phase 1 - Consist of drainage and widening of Jefferson Road between Dapplewood and Kanawha Turnpike.

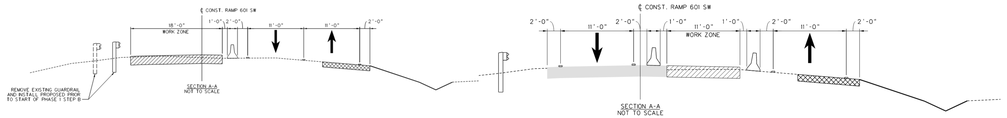

Phase 2 - Step A - Consist of excavation, drainage, and widening of Jefferson Road to the East. This Phase will include some city street work and Bridge Work.

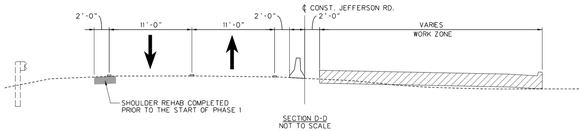

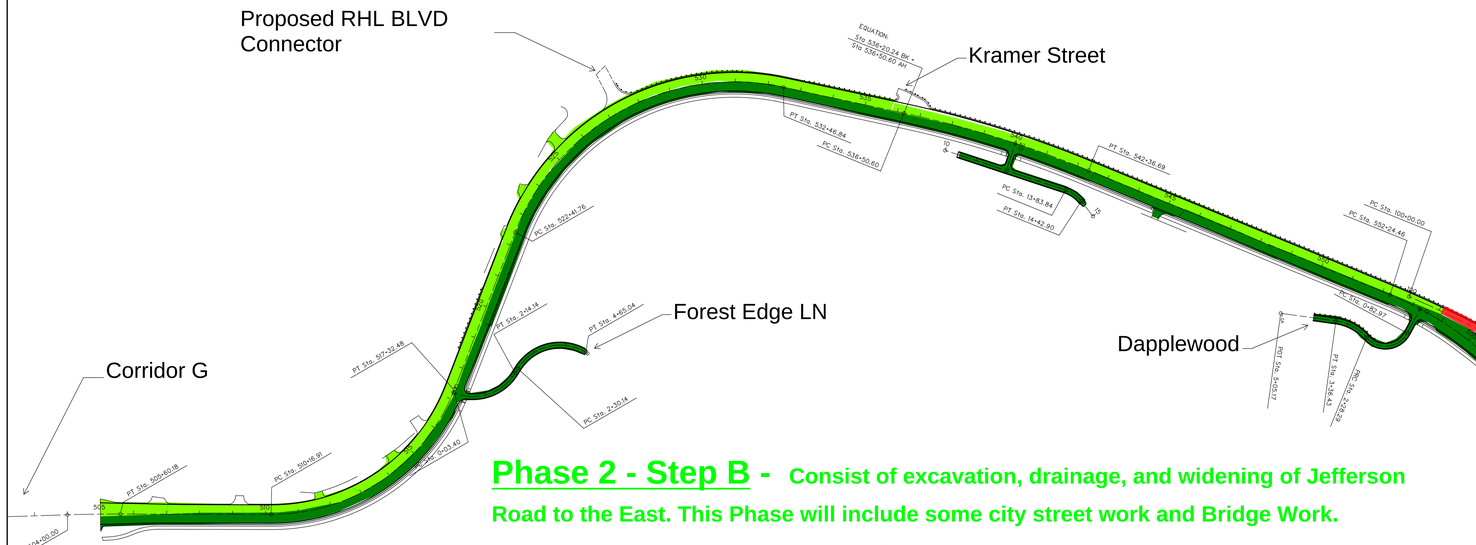

Phase 2 - Step B - Consist of excavation, drainage, and widening of Jefferson Road to the East. This Phase will include some city street work and Bridge Work.

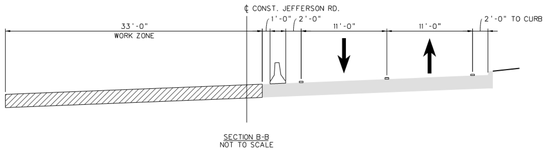

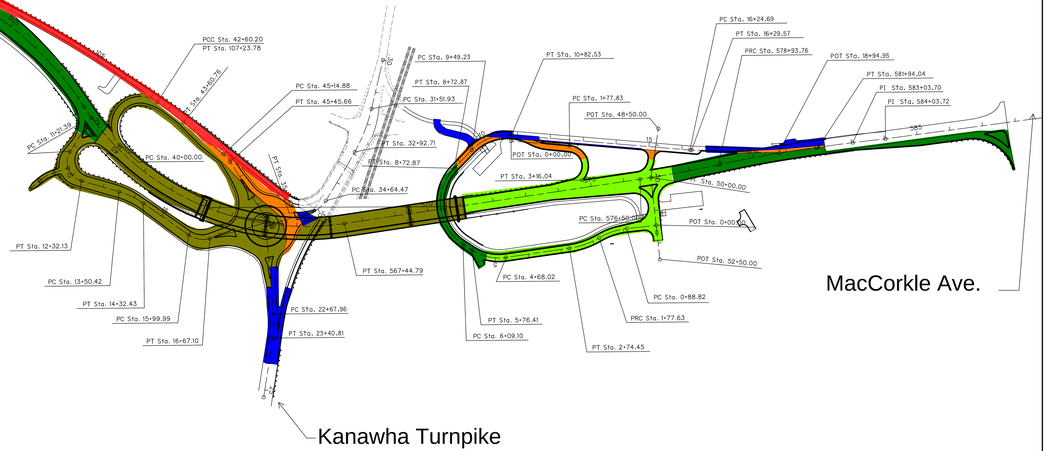

Phase 1 & Phase 2 Step A/B - Consist of bridge and roundabout work during both Phase 1 & 2.

Phase 3 - Consist of tie in work at the roundabout and city streets.

Phase 4 - Consist of tie in work to Kanawha Turnpike and city streets.